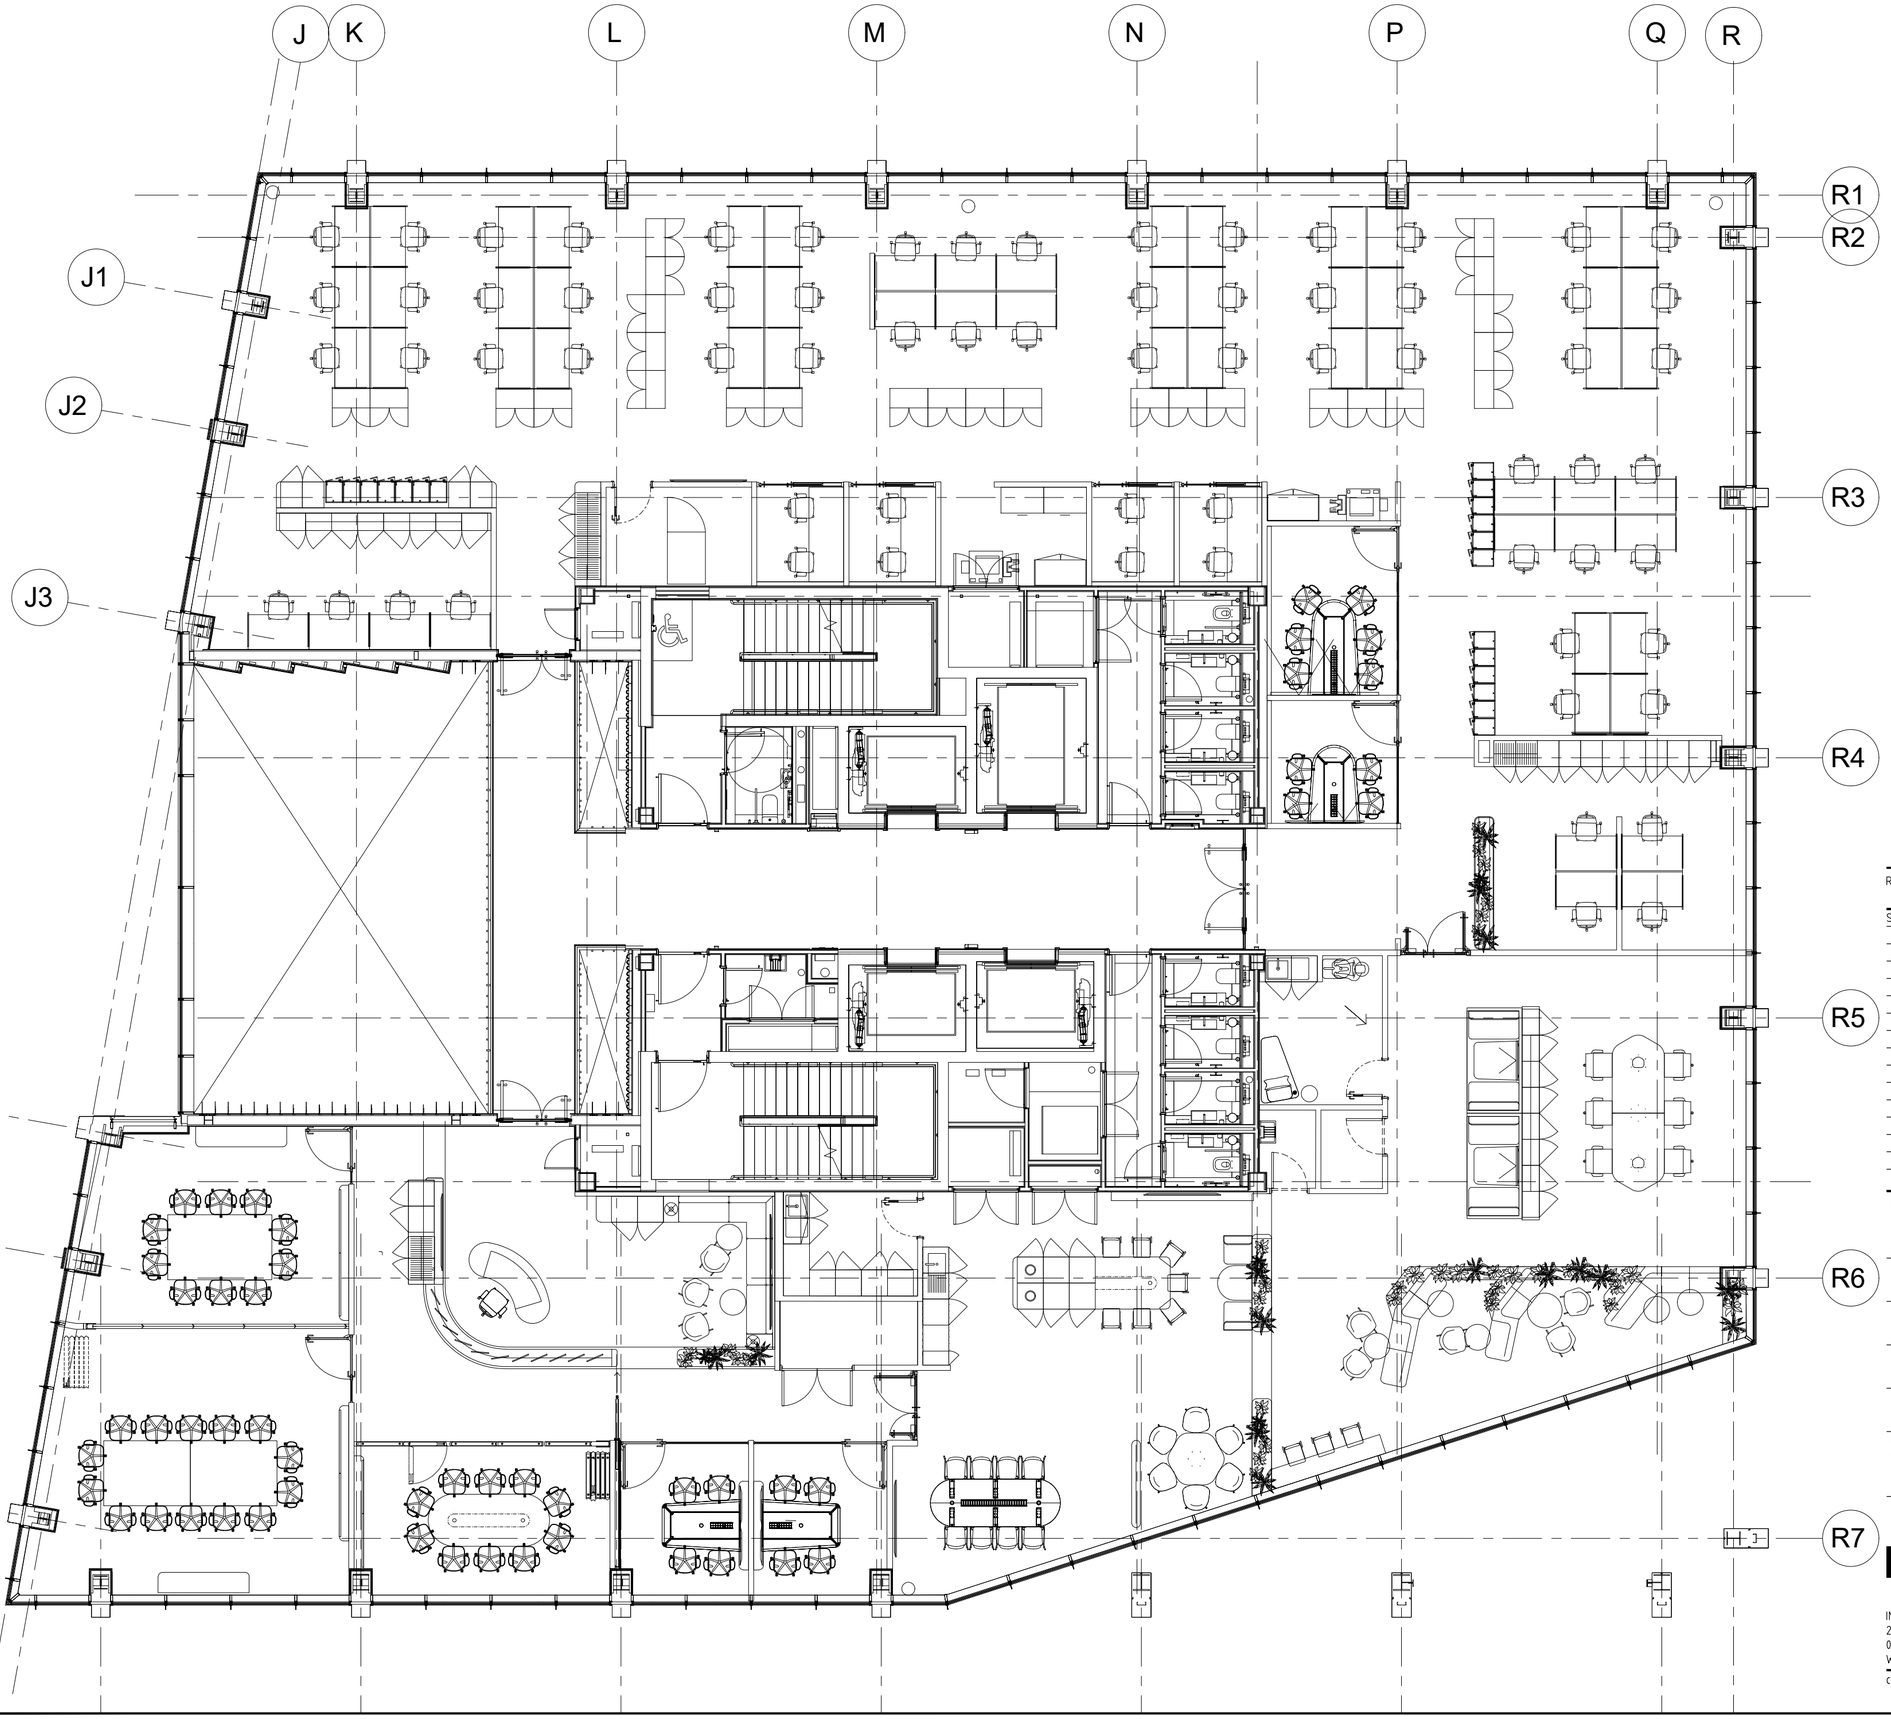


REV.	NOTES	BY	DATE
SK1	FIRST SKETCH ISSUE	AD	01/09/26

PROJECT NAME
11 WELLINGTON PLACE

CLIENT
HILL DICKINSON

AUTHOR	CHECKED BY
AD	SM
SCALE	SHEET SIZE
1:100	A2
VERSION	STATUS
SK1	SKETCH

DRAWING NUMBER
WEL-INC-BA-L01-DR-I-SK-1001_FURNITURE LAYOUT AMENDS

INCOGNITO

INCOGNITO MANCHESTER LTD
2ND FLOOR, THE OLD LAW LIBRARY, 14 KENNEDY ST, MANCHESTER, M2 4BY
0161 711 0765
WWW.WEAREINCOGNITO.CO.UK

COPYRIGHT - INCOGNITO MANCHESTER LTD 2026