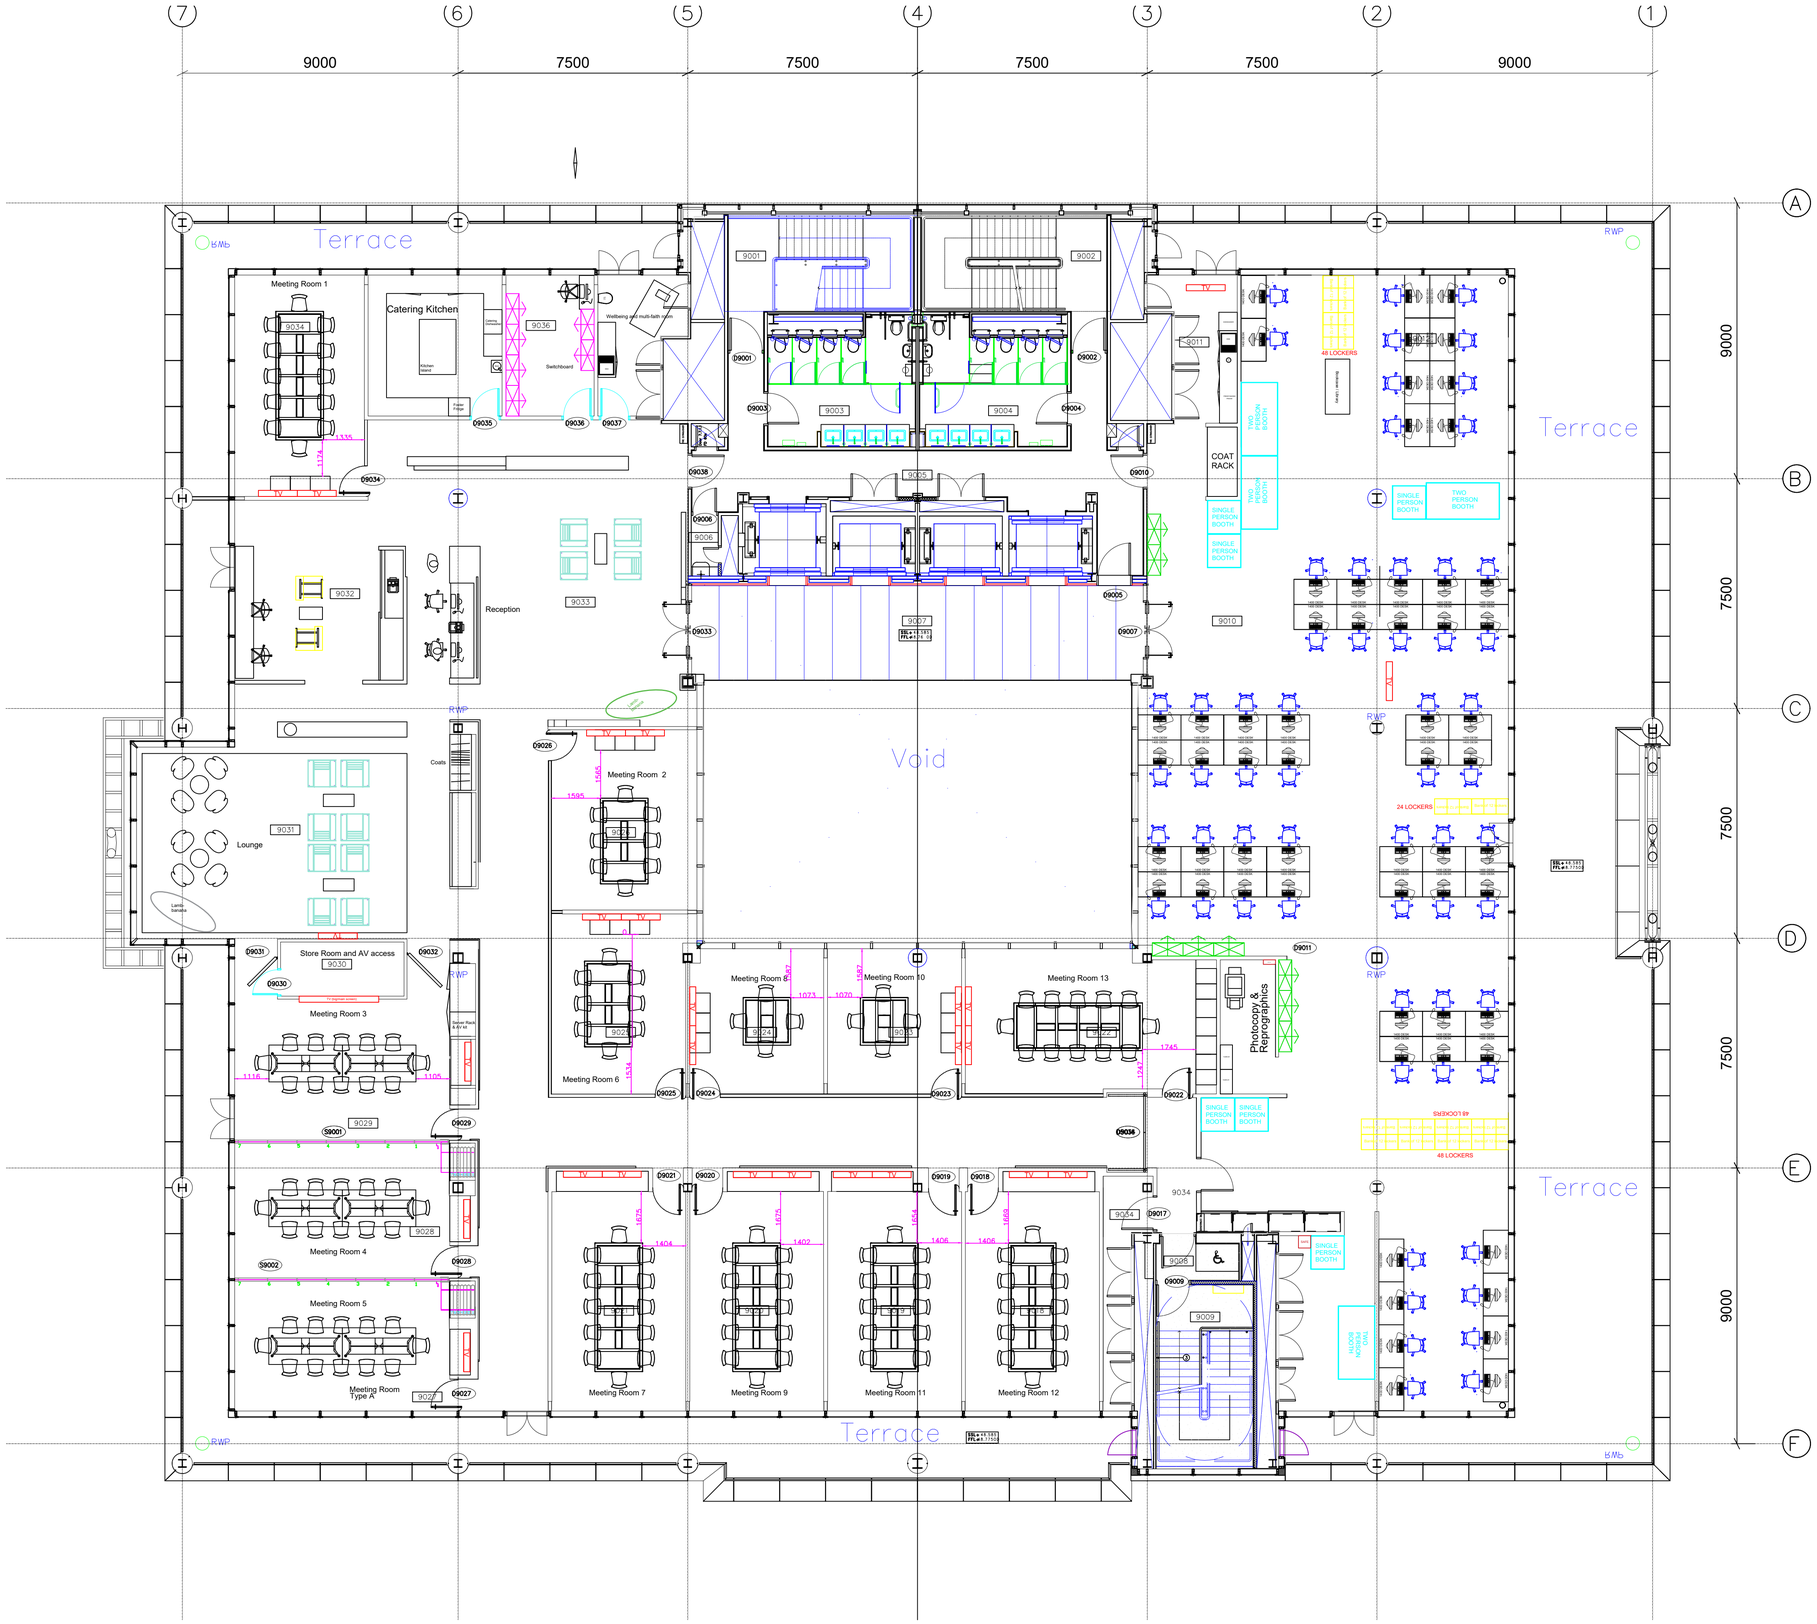


SINGLE PERSON BOOTH

TWO PERSON BOOTH

Storage Key

Ceiling height is 27900mm

1700 high x 1200 wide x 500 deep storage lockers (12 lockers per bank)

full height store wall

Free standing storage

DO NOT SCALE FROM THIS DRAWING
ALL DIMENSIONS ARE TO BE CHECKED ON SITE
ALL DIMENSIONS ARE SHOWN IN MILLIMETRES

[SCALING BY LOCAL AUTHORITIES IS PERMITTED]

ALL DRAWINGS/DESIGNS ARE SUBJECT TO BUILDING CONTROL & FIRE OFFICERS APPROVAL
ANY IMPLICATIONS MADE TO THE SCHEME BY THE ABOVE ARE THE RESPONSIBILITY OF THE CLIENT.

Hill Dickinson

St. Pauls Square
Liverpool

SCALE	PAPER SIZE
1:100	A1